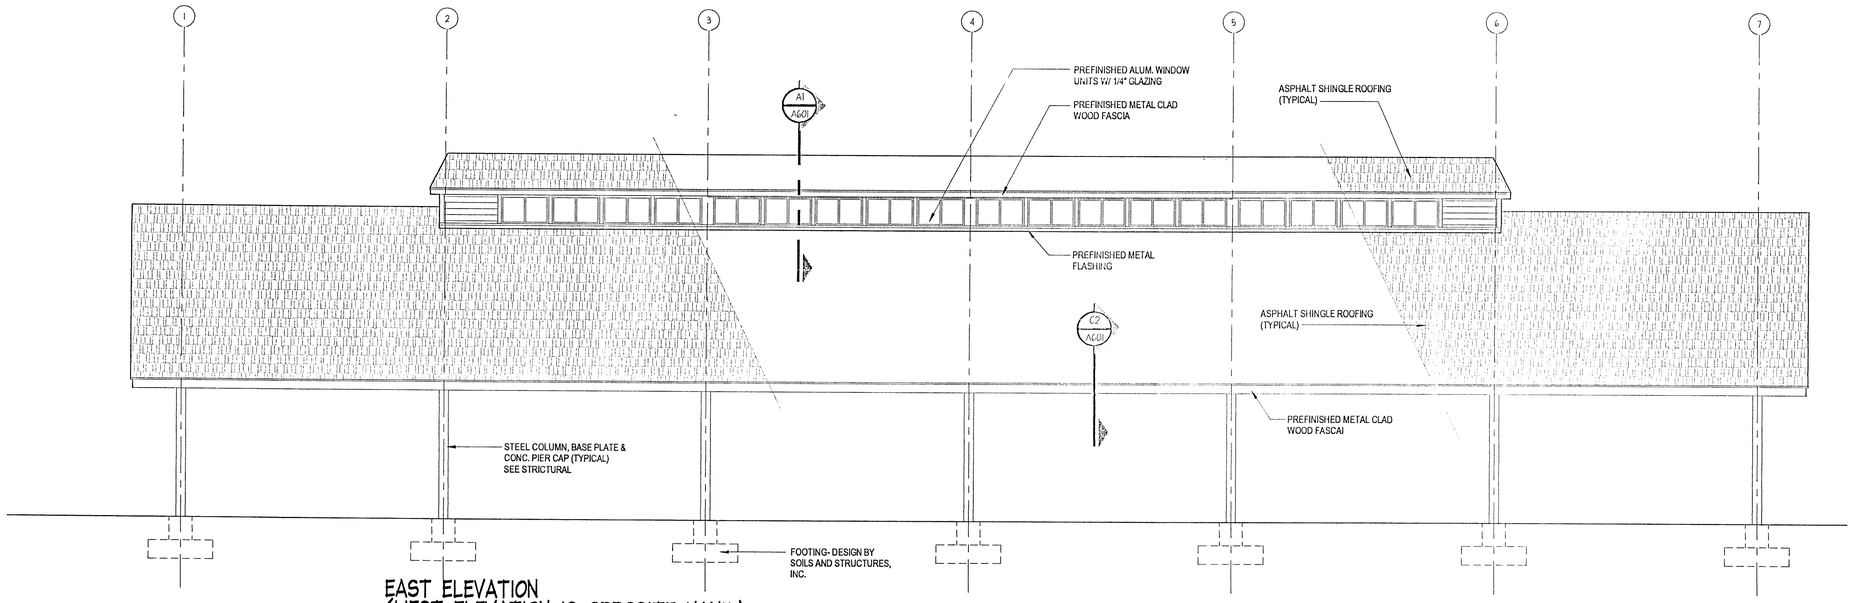

EAST ELEVATION
(WEST ELEVATION IS OPPOSITE HAND)

SCALE: 1/8" = 1'-0"

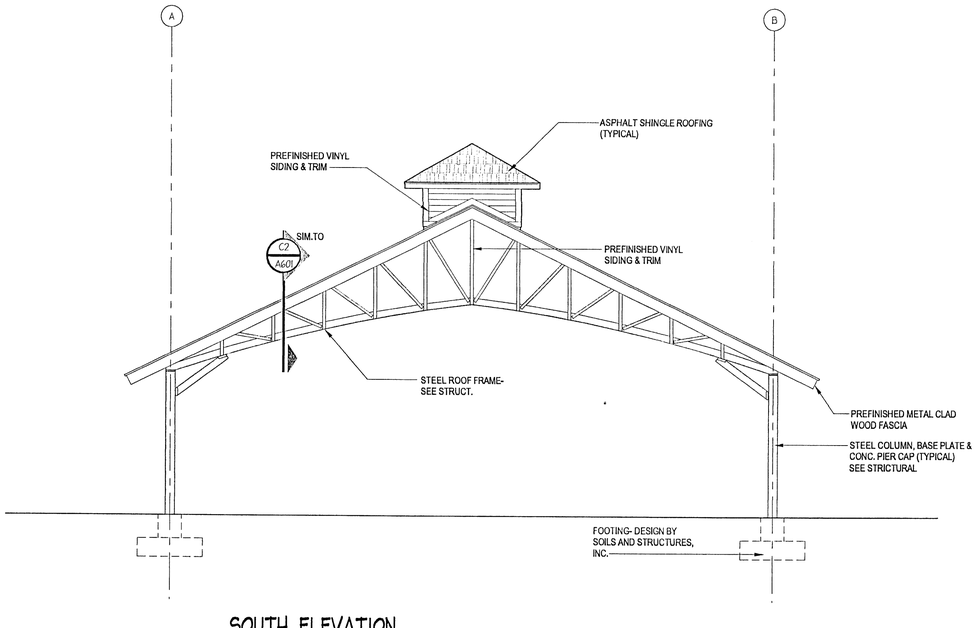

SOUTH ELEVATION

SCALE: 1/8" = 1'-0"

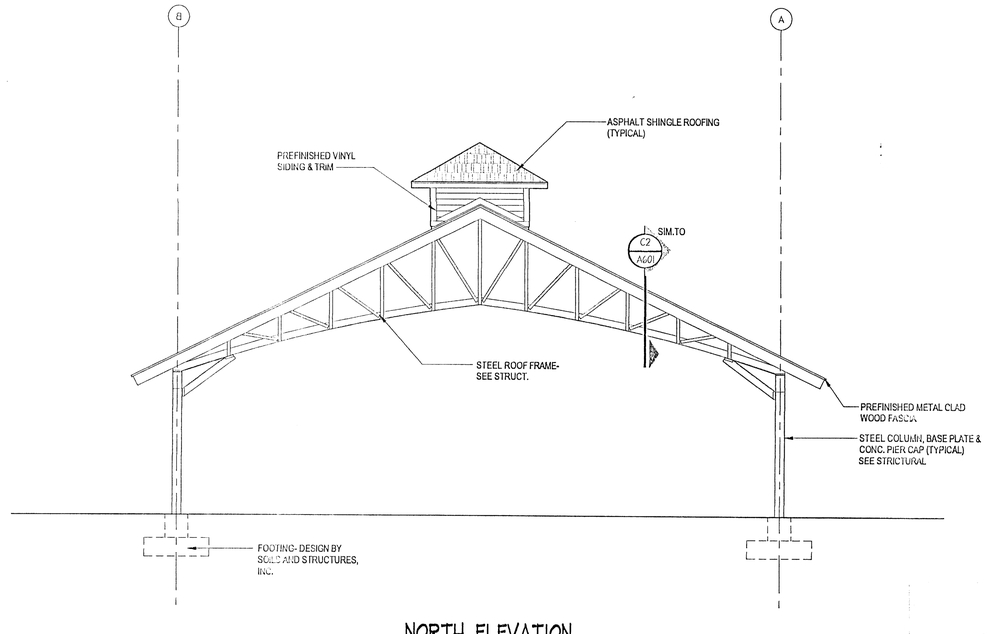

NORTH ELEVATION

SCALE: 1/8" = 1'-0"

DATE | REVISION
6/26/2006 • REVISION NO. 1

DATE | ISSUE
6/26/2006 • BIDS & CONSTRUCTION

MANAGER: • LAUSSKAMP
CONTACT: • D.ALEN
FILENAME: • 72-A100-BE.DWG
PLOT DATE: • 10:53:PM 6/26/2006

PROJECT TITLE
• NEW PAVILLION
• SOUTH HAVEN FARMERS MARKET
• SOUTH HAVEN, MICHIGAN

DRAWING TITLE
• ARCHITECTURAL
• EXTERIOR ELEVATIONS
• 05162

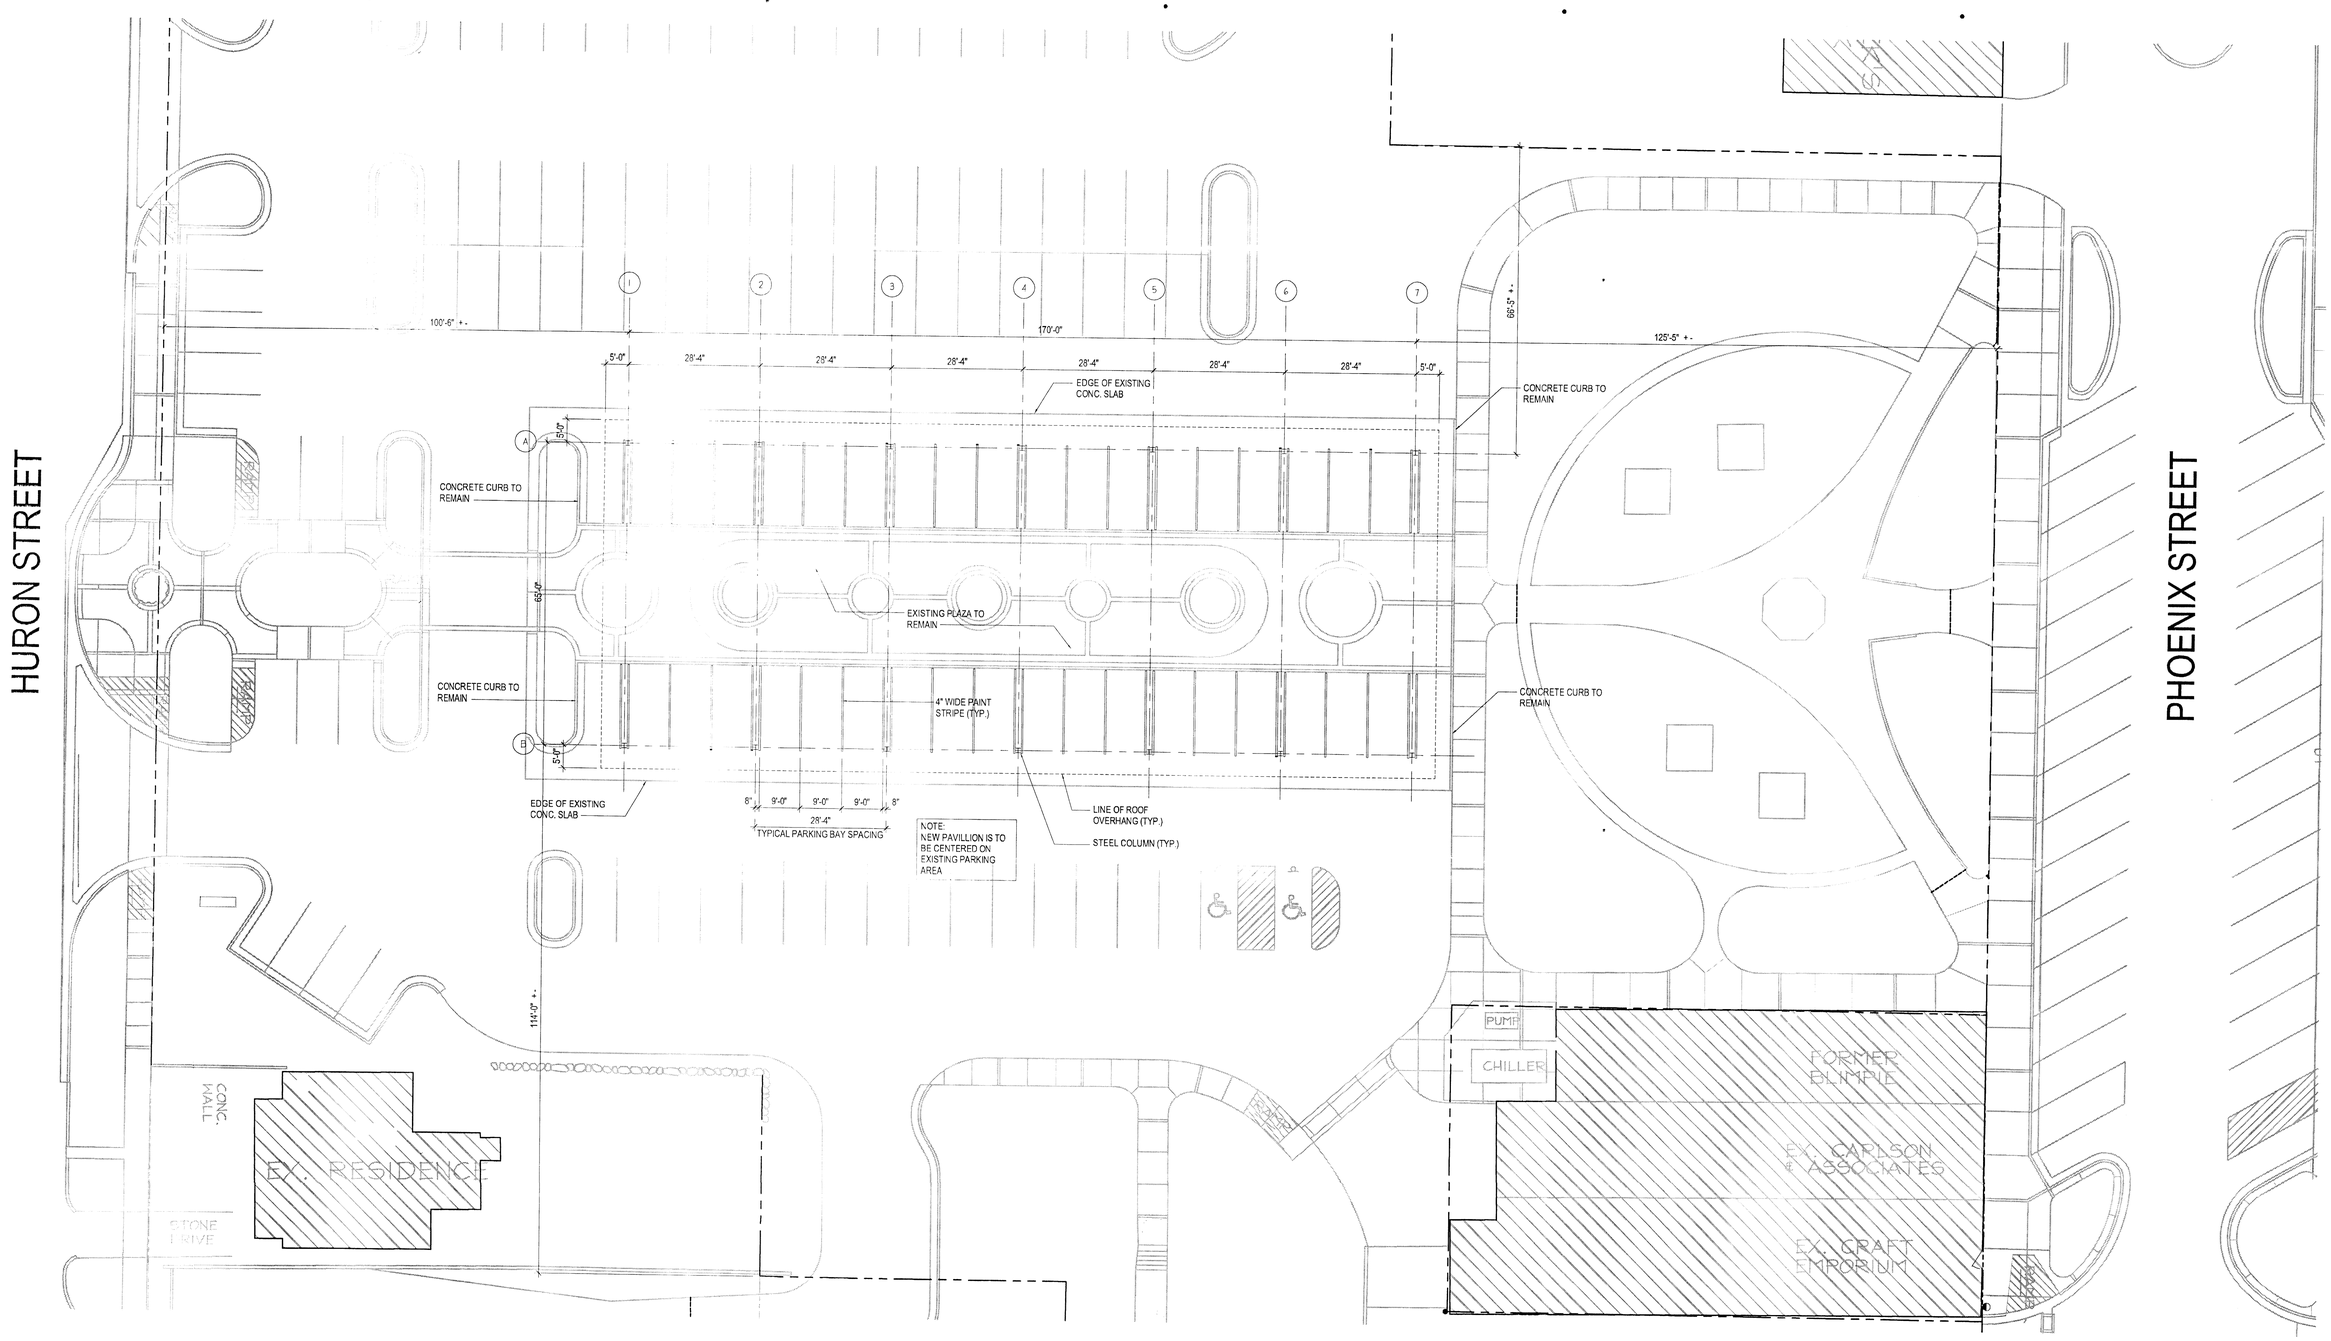

SITE PLAN
SCALE: 1/16" = 1'-0"

SHEET INDEX

SITE

SP100 SITE PLAN

ARCHITECTURAL

A100 FLOOR PLAN & PARTIAL ROOF PLAN
A200 ELEVATIONS
A601 SECTIONS & DETAILS
A602 SECTIONS & DETAILS

STRUCTURAL

S301 ROOF FRAMING PLAN
S302 UPPER ROOF FRAMING PLAN
S303 FRAMING DETAILS

8/16/04

Design+
201 Ionia SW
Grand Rapids
MI 49503-3023
p 616.459.0875
f 616.459.2806

DATE • REVISION

DATE • ISSUE
8/3/2006 • BIDS & CONSTRUCTION

INFO
MANAGER • L.ROSKAMP
CONTACT • D.ATEN
FILENAME • 22-A100-BE.DWG
PLOT DATE • 4:12:14 PM 8/15/2006

PROJECT TITLE
• NEW PAVILLION
• SOUTH HAVEN FARMERS MARKET
• SOUTH HAVEN, MICHIGAN

DRAWING TITLE
• ARCHITECTURAL
• SITE PLAN
• 05162

SP100