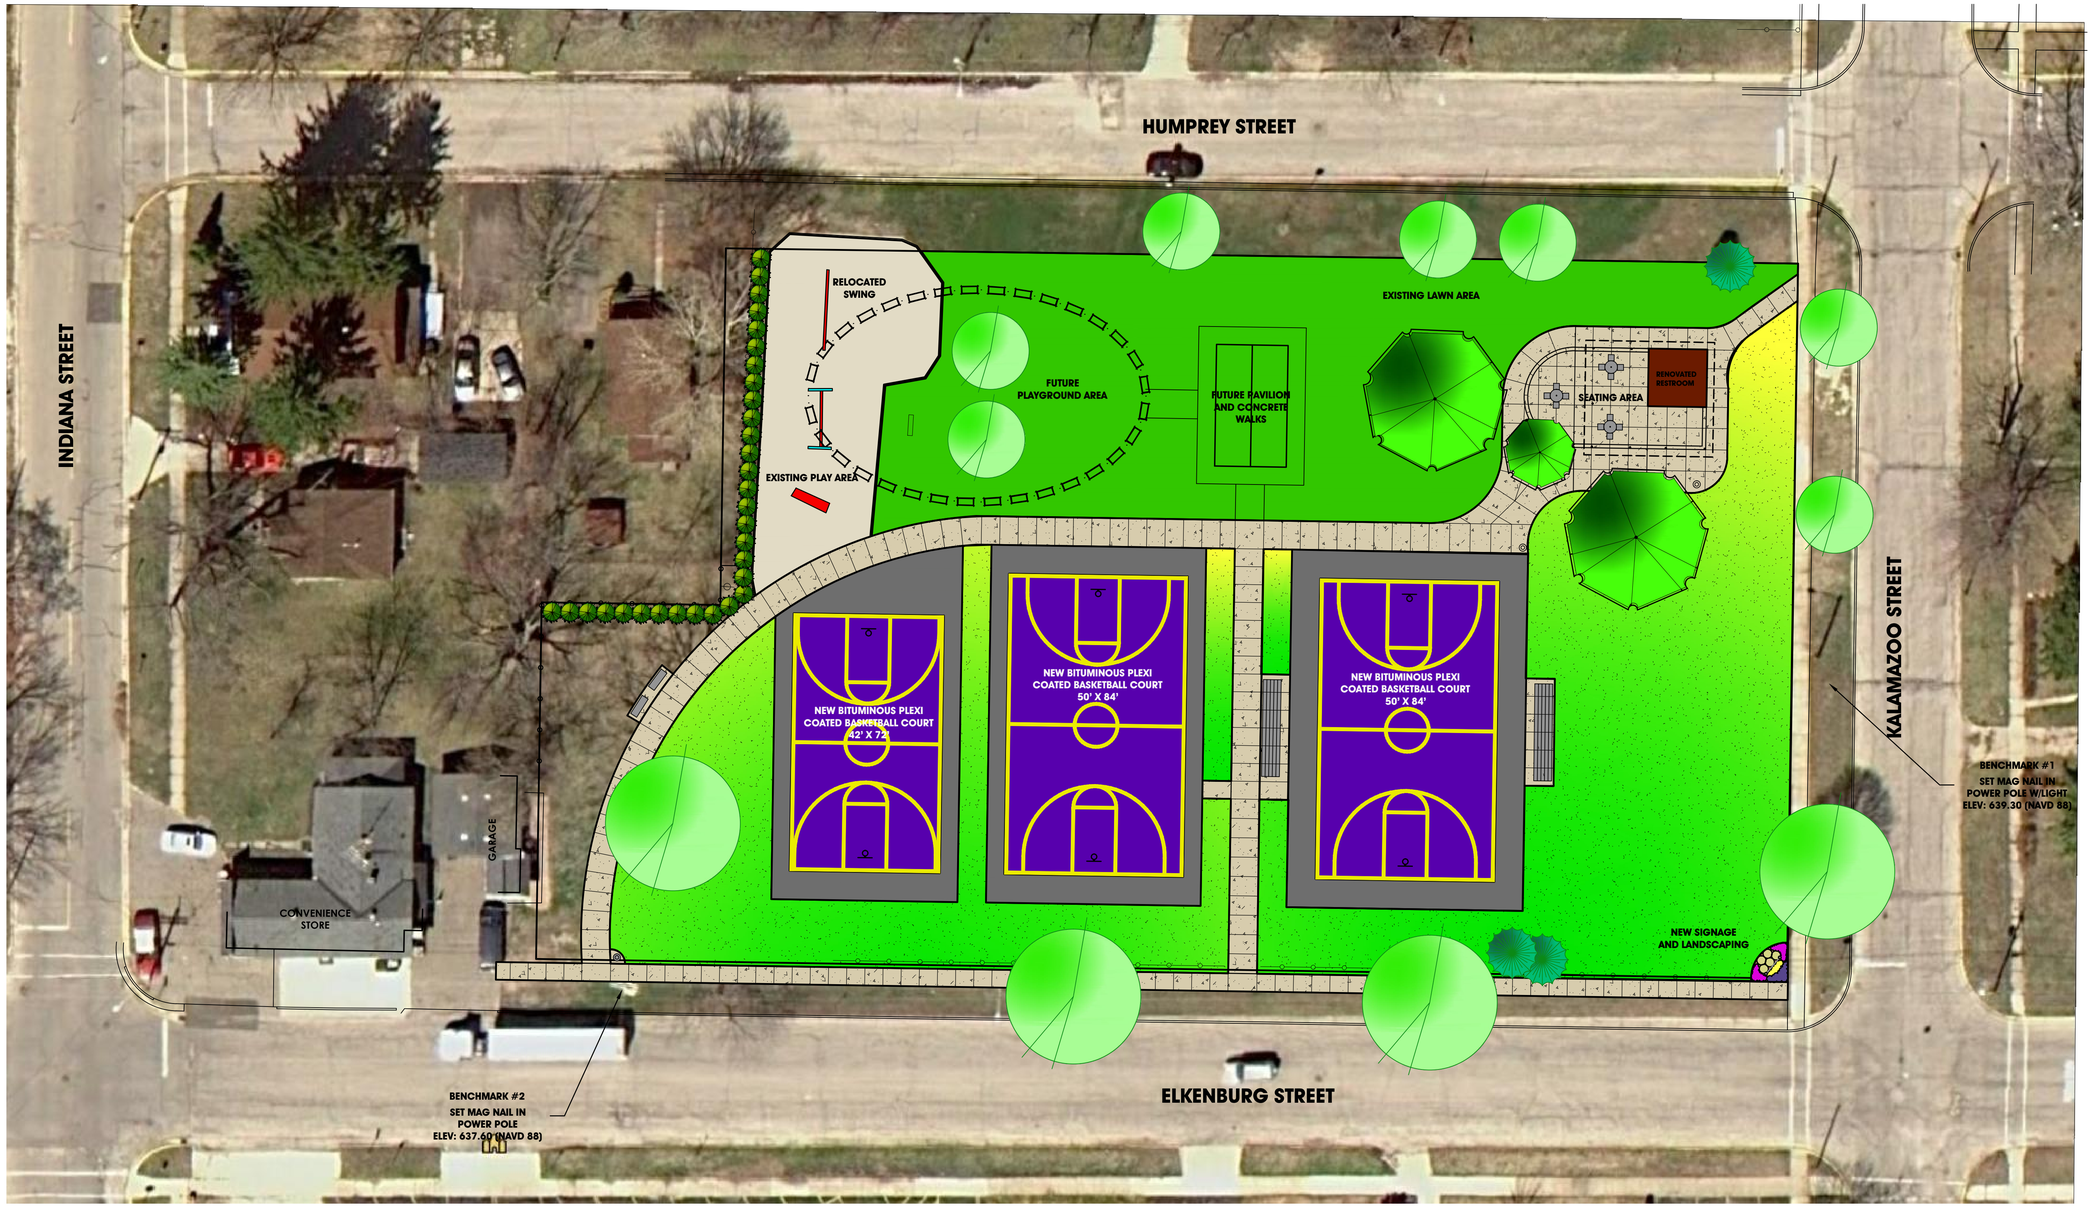

GRAPHIC SCALE

20 0 10 20 40 80

(IN FEET)
1 inch = 20 ft.

NO.	REVISION DESCRIPTION:	BY:	DATE:

ABONMARCHE
Confidence By Design

Engineering
Architecture
Land Surveying
Marine/Waterfront
Construction Management
Landscape Architecture
Development Services

Manistee, MI
Southfield, MI
South Bend, IN
Fort Wayne, IN

95 West Main Street
Benton Harbor, MI 49023
T 269.927.2295
F 269.927.1017

COPYRIGHT 2012 - ABONMARCHE CONSULTANTS, INC.

PROJECT:

CITY OF SOUTH HAVEN
ELKENBURG PARK
IMPROVEMENT PROJECT
SOUTH HAVEN, MI

SHEET TITLE:

RENDERING
PROPOSED PHASE I IMPROVEMENTS

DRAWN BY: KB

DESIGNED BY: KB

PM REVIEW:

QA/QC REVIEW:

DATE: AUGUST 16, 2012

SEAL:

SIGNATURE:

DATE:

HARD COPY IS INTENDED TO BE 24" X 36" WHEN PLOTTED. SCALE(S) INDICATED AND GRAPHIC QUALITY MAY NOT BE ACCURATE FOR ANY OTHER SIZES

SCALE:
HORZ: 1"=20'-0"
VERT: NA

ACI JOB #
12-0408

SHEET NO.
6 of