LANDSCAPE PLAN

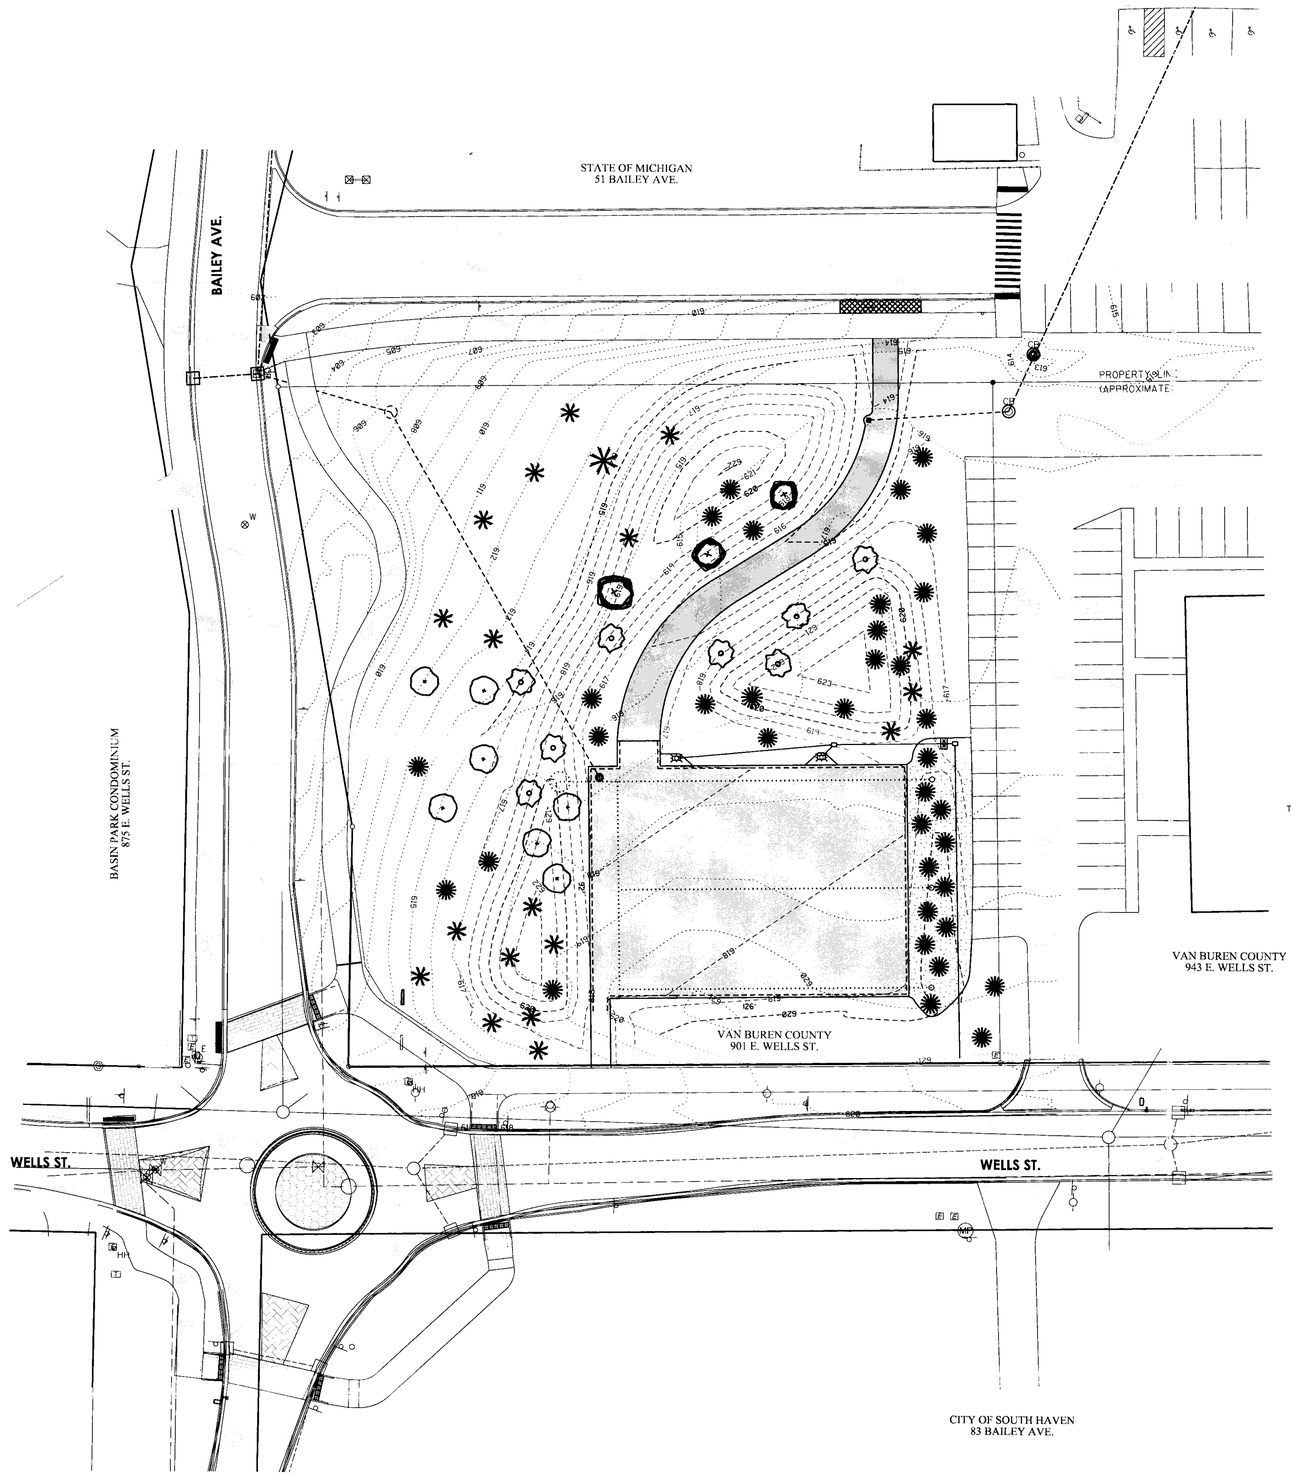

N

SCALE: 1"=30'

- 8 - 10' BLUE SPRUCE (36 EA)
- 8 - 10' FIR (19 EA)
- SUNSET RED MAPLE (3 EA) 3" CALIBER
- AUTUMN BLAZE RED MAPLE (7 EA) 3" CALIBER
- AMERICAN LINDEN TREE (8 EA) 3" CALIBER
- PROP. LANDSCAPE MULCH, 3 IN.

TREE PLANTING AND WARRANTY SPECIFICATIONS PROVIDED IN CONTRACT DOCUMENTS

South Haven

Department of Public Works
1199 Blue Water Ave.
South Haven, MI 49090
269-637-0757

City of South Haven

SOUTH HAVEN SKATE PARK

SHEET 7 OF 7

LANDSCAPE PLAN

DATE: 3/26/2012