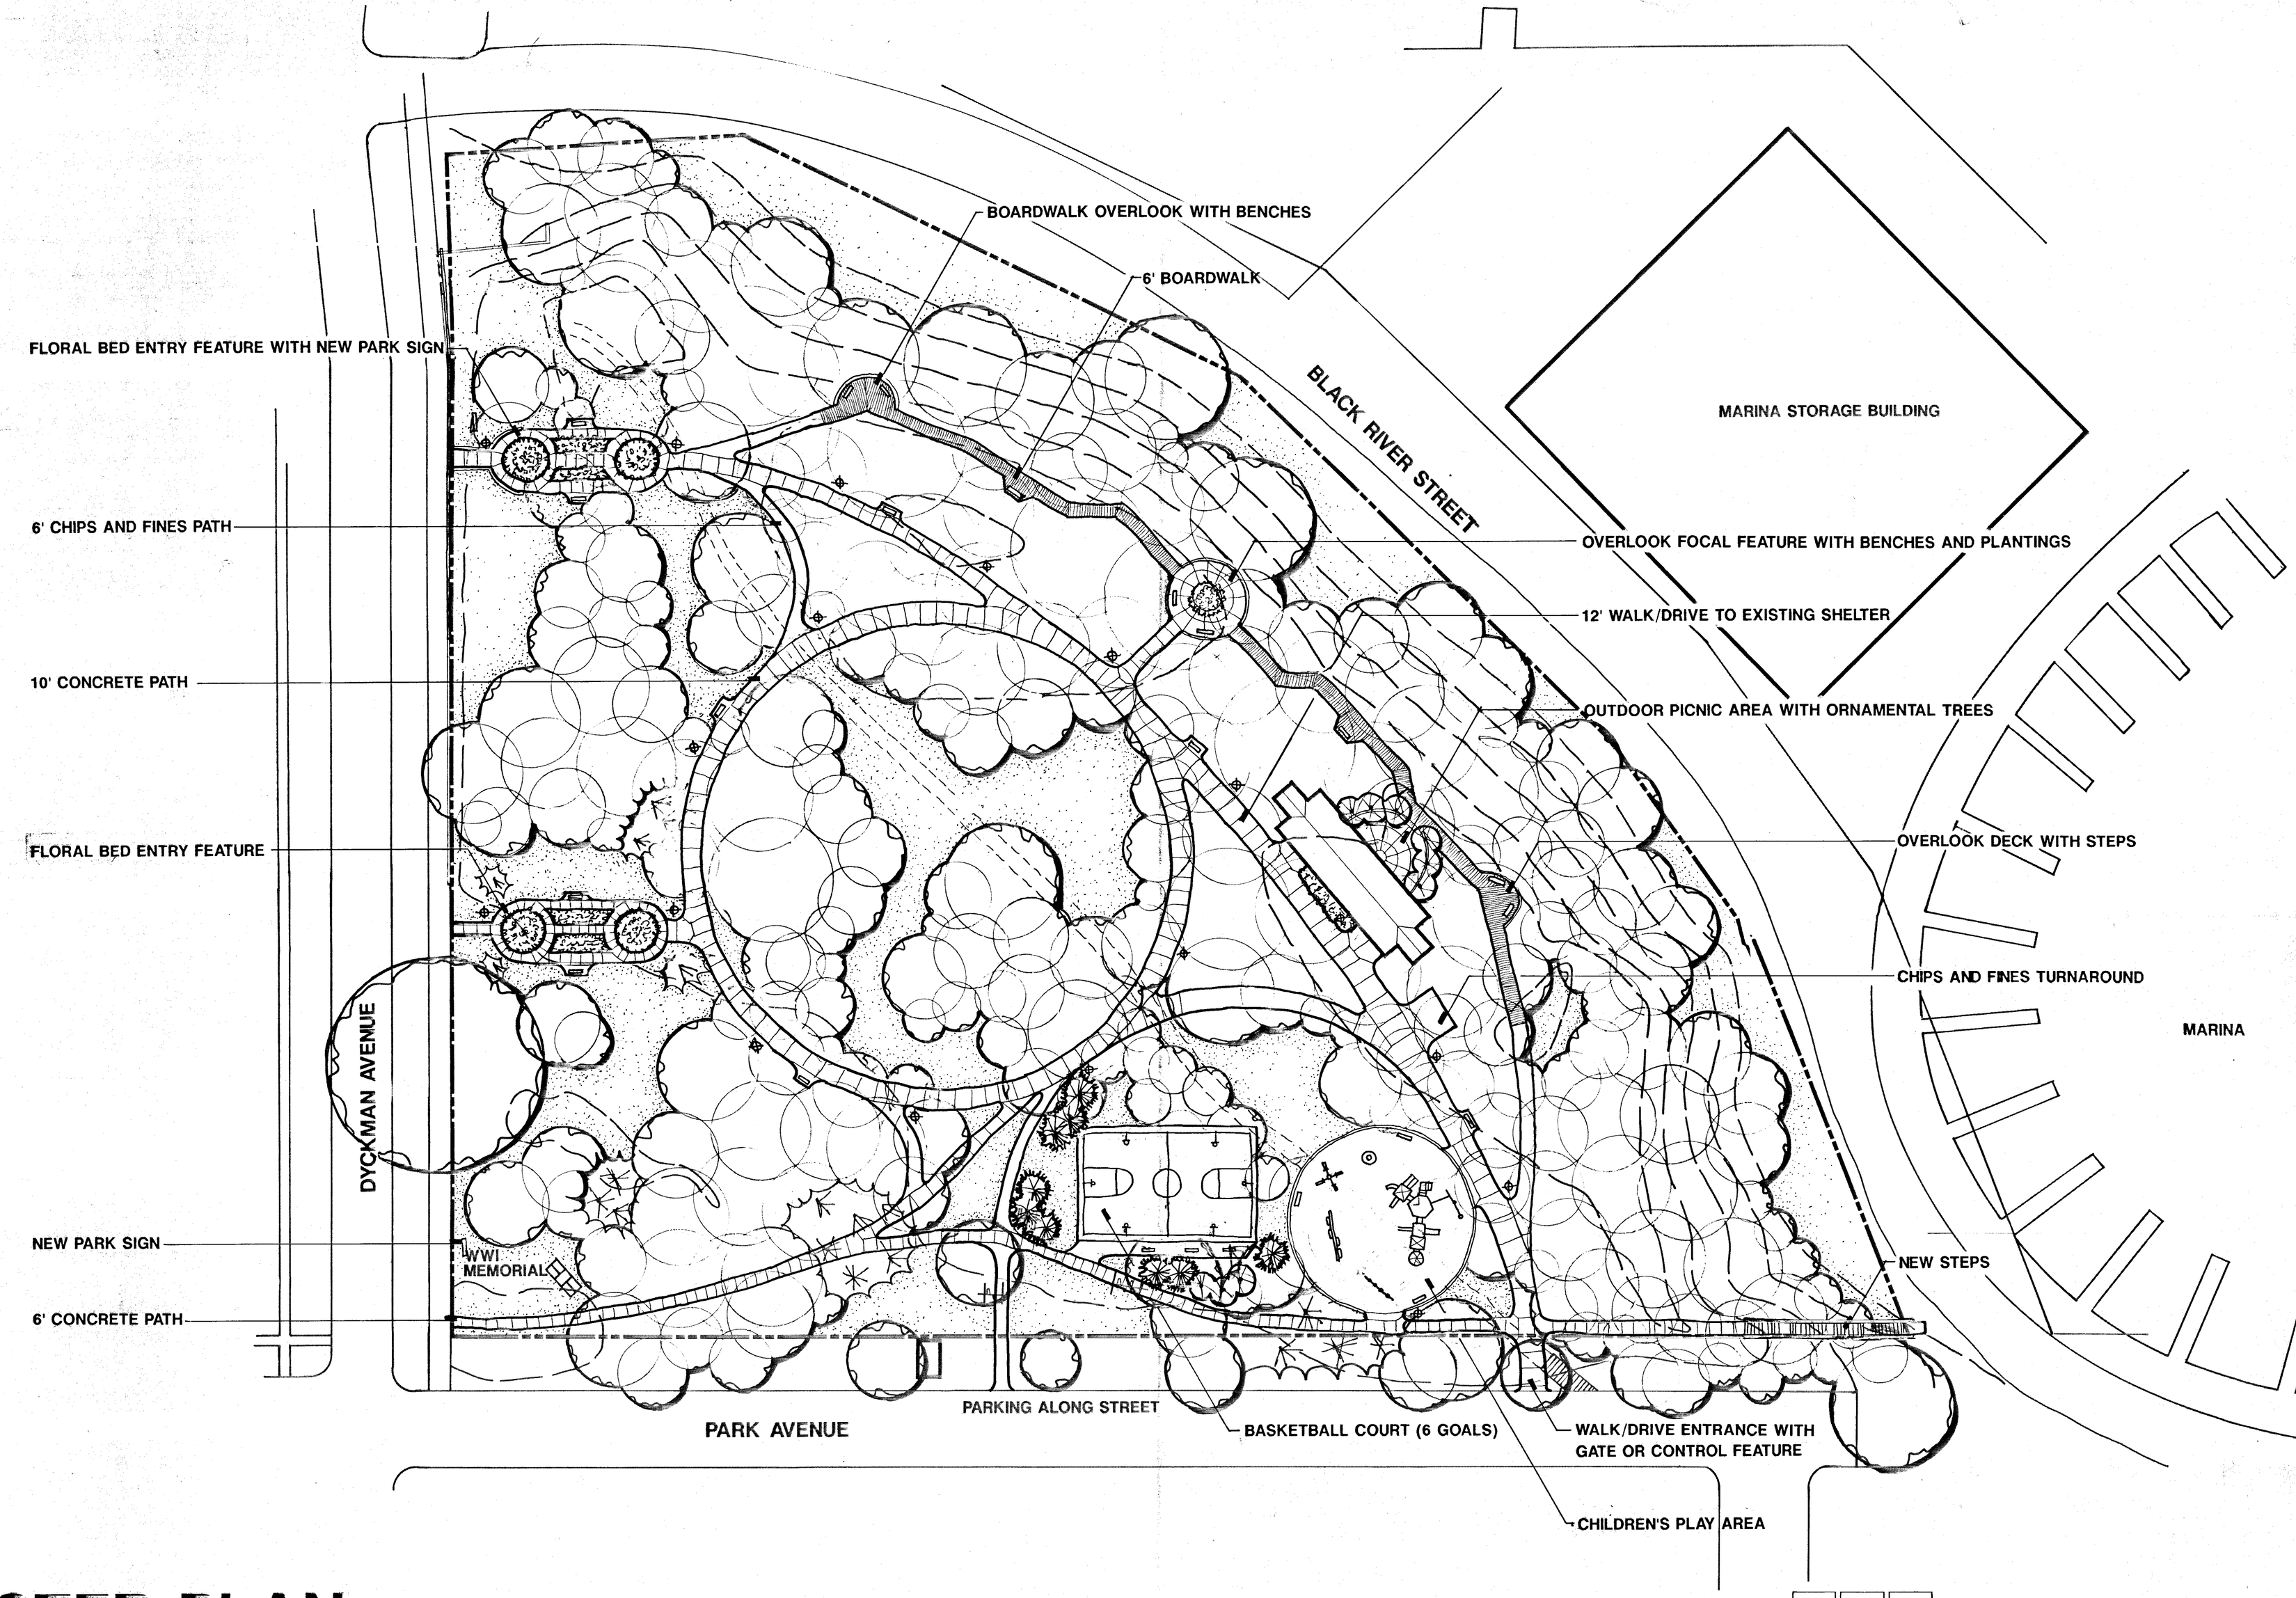

MASTER PLAN
STANLEY JOHNSTON PARK
SOUTH HAVEN, MICHIGAN

NORTH

SCALE IN FEET
0 30 60 120
SCALE: 1"=30'

M.C. SMITH ASSOCIATES A
ARCHITECTURAL GROUP, I
Landscape Architecture • Park & Recreation Planning • Arch
Downtown Planning • Interior Design • Sports Facility P
529 Greenwood Avenue S.E. • East Grand Rapids, Michigan
616-451-3346 • FAX 616-451-1935

D-16-45C Parks
01011016045003

45C